A99/135

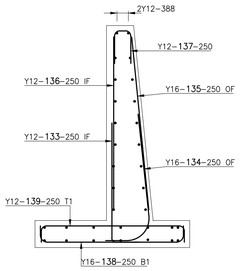

SECTION F – F
SCALE 1:20

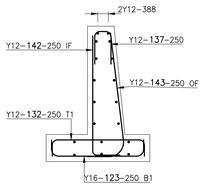

SECTION G – G
SCALE 1:20

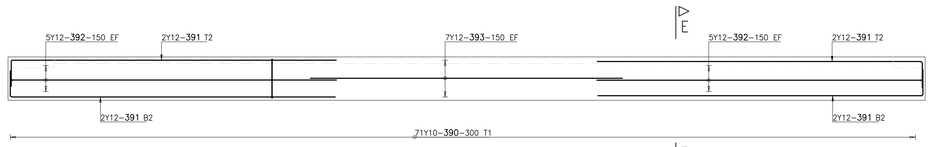

ELEVATION – CUT-OFF BEAM (APPRON SLAB)
SCALE 1:50

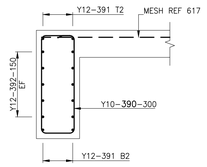

SECTION E – E
SCALE 1:20

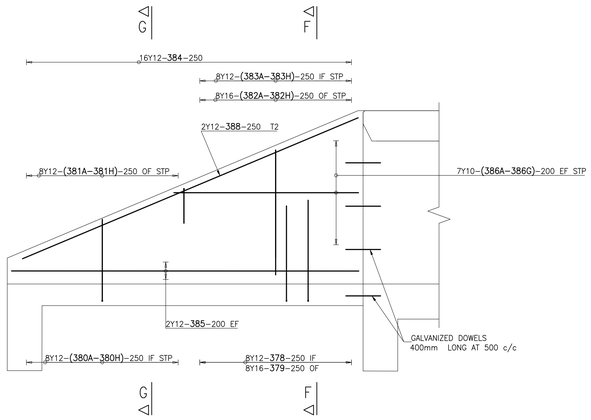

ELEVATION – WINGWALLS 2 AND 3
SCALE 1:25

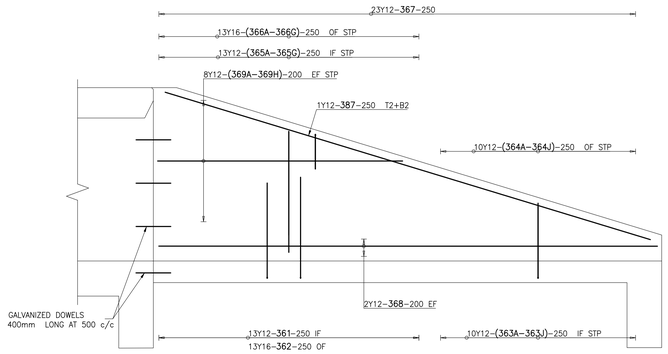

ELEVATION – WINGWALLS 1 AND 4
SCALE 1:25

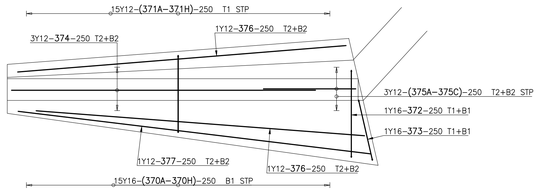

PLAN – WINGWALLS 2 AND 3 BASE
SCALE 1:25

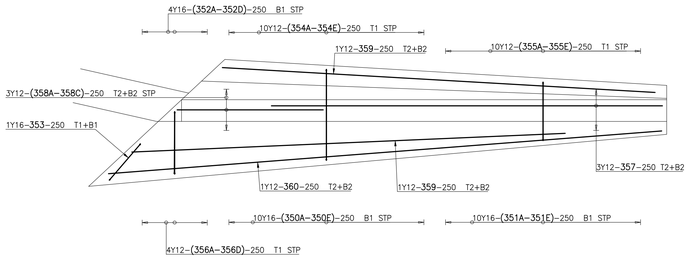

PLAN – WINGWALLS 1 AND 4 BASE
SCALE 1:25

NO.	DATE	ADDITIONS, AMENDMENTS AND REVISIONS	PROVINCIAL CHIEF ENG.	CONSULT. ENG.	DESIGNED BY:	DETAILED BY:
VB	04/2025	FOR TENDER	M PETERSEN	D. MALAN	A. HEARNE	B OLIVIER
					CHECKED BY:	CHECKED BY:
					D. MALAN	A. HEARNE

HATCH
False Bay Building
Tygerberg Park
163 Uys Krige Drive
Plattekloof, 7500
+27 21 9115823
www.hatch.com

CONSULTANT'S APPROVAL
SIGN: _ _ _ _ _ _ _ _ _ _
NAME: _ _ DAWIE MALAN _ _ _ _ _
ECSA Pr No. _ _ 940057 _ _ _ _ _
DATE: _ _ APRIL 2025 _ _ _ _ _

Western Cape Government
FOR YOU
Infrastructure

ACCEPTANCE
THIS APPROVAL IS FOR PROCEDURAL AND ADMINISTRATIVE REVIEW PURPOSES ONLY AND DOES NOT ATTRACT LEGAL LIABILITY OF ANY KIND FROM WHATSOEVER OR HOWEVER ARISING
_ _ _ _ _ _ _ _ _ _ _ _ _ _ _
PROVINCIAL ROADS ENGINEER
DATE: _ _ _ _ _ _ _ _ _ _

CAUSEWAY No 12515 on DR1791 at Km 1.59 over BITOU RIVER NEAR STOFPAD

REINFORCEMENT DETAILS WING WALLS

P.R.E's FILE NO.	SCALE	ORIGINAL PAPER SIZE
DOI16/6/4/1/4/C1157.02	SHEETS OF	A0
CONTRACT NO. C1157.02	WCG STRUCTURE PLAN C12515/05	
CONSULTANTS DWG NO. H361596-00000-238-272-1791-0002	WCG INDEX NO. A99/135	VER VB