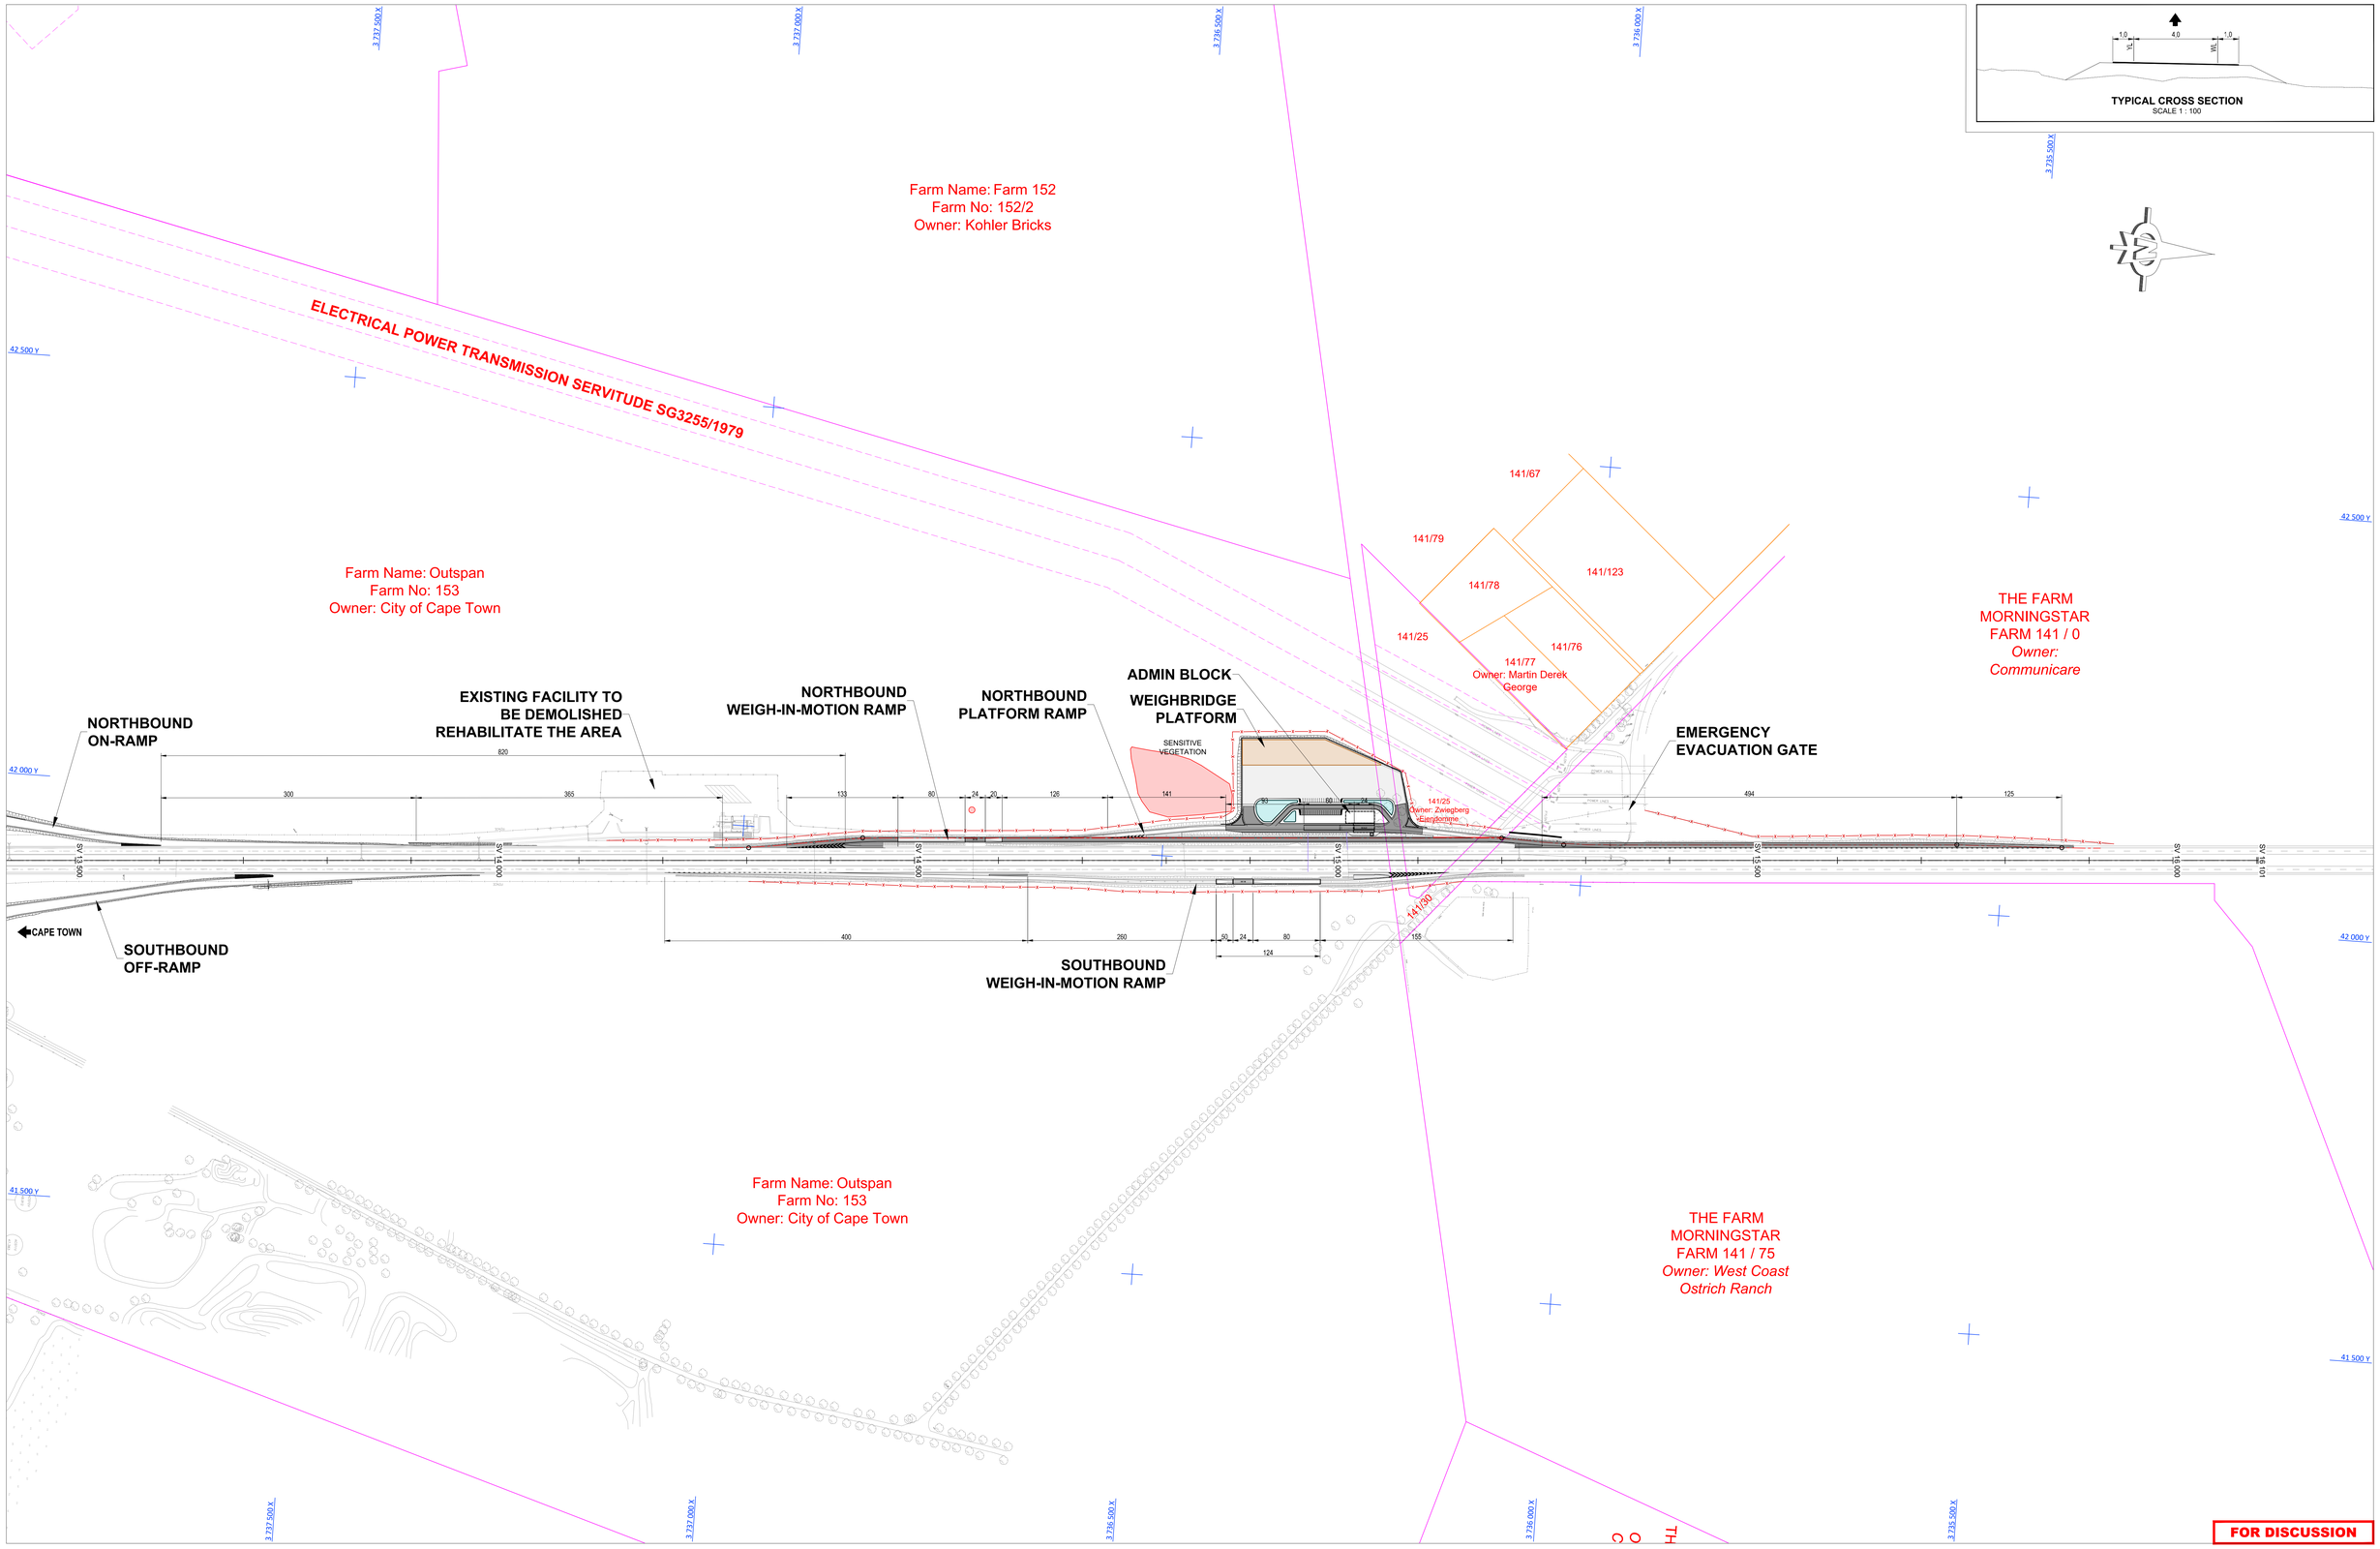

NO.	DATE	ADDITIONS, AMENDMENTS AND REVISIONS	PROVINCIAL CHIEF ENG.	CONSULT. ENG.	DESIGNED BY:	DETAILED BY:
					J. SADIE	J. SADIE
					CHECKED BY:	CHECKED BY:
					C. MANCHIP	C. MANCHIP

HATCH

False Bay Building
Tygerberg Park
163 Uys Krige Drive
Plattekloof, 7500

+27 21 9115823
www.hatch.com

CONSULTANT'S APPROVAL

SIGN: _ _ _ _ _ _ _ _ _ _ _ _ _ _ _ _

NAME: _ _ CHRIS MANCHIP _ _ _ _

ECSA Pr No. _ _ 9770111 _ _ _ _

DATE: _ _ _ _ _ _ _ _ _ _ _ _ _ _ _ _

Western Cape Government
FOR YOU
Infrastructure

ACCEPTANCE

THIS APPROVAL IS FOR PROCEDURAL AND ADMINISTRATIVE REVIEW PURPOSES ONLY AND DOES NOT ATTRACT LEGAL LIABILITY OF ANY KIND FROM WHATSOEVER OR HOWEVER ARISING

_ _ _ _ _ _ _ _ _ _ _ _ _ _ _ _

PROVINCIAL ROADS ENGINEER

DATE: _ _ _ _ _ _ _ _ _ _ _

C1038.02 SAFETY IMPROVEMENT N7 POTSDAM - MELKBOS VAN SCHOORSDRIF I/C

WEIGHBRIDGE RELOCATION LAYOUT PLAN

P.R.E's FILE NO. TPW 16/6/4/1/1-TR01101-C1038.02	SCALE 1 : 2 500	SHEETS 1 OF 1	ORIGINAL PAPER SIZE A0
CONTRACT NO. C1038.02	WCG STRUCTURE PLAN		
CONSULTANTS DWG NO.	WCG INDEX NO.	VER	

C:\pwworking\hatch-dpd-south_africa_north\d0130569\Layout Drawing.dwg - SAD82746 - 25 June 2025

Alternative 6:

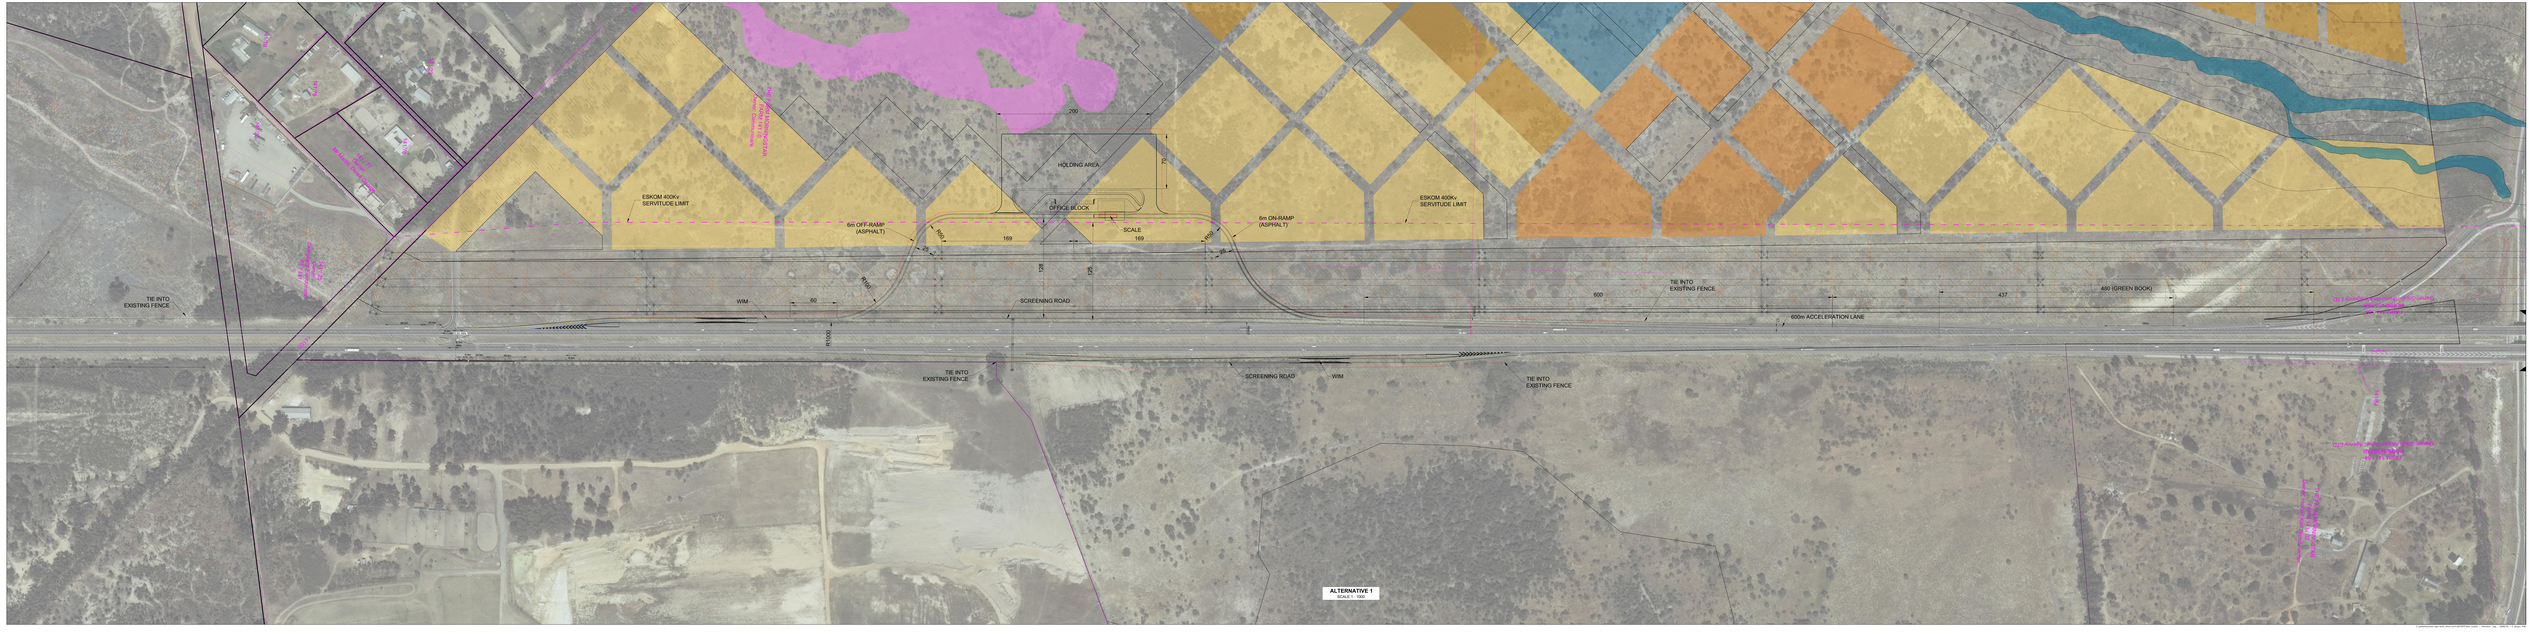
200
HOLDING AREA
72
OFFICE BLOCK
SCALE
169
ESKOM 400Kv
SERVITUDE LIMIT
6m OFF-RAMP
(ASPHALT)
6m ON-RAMP
(ASPHALT)
ESKOM 400Kv
SERVITUDE LIMIT
169
R500
R500
R100
R100
TIE INTO
EXISTING FENCE
WIM
60
SCREENING ROAD
600
TIE INTO
EXISTING FENCE
437
480 (GREEN BOOK)
600m ACCELERATION LANE
TIE INTO
EXISTING FENCE
SCREENING ROAD
WIM
TIE INTO
EXISTING FENCE
ALTERNATIVE 1
SCALE 1 : 1000

Alternative 7:

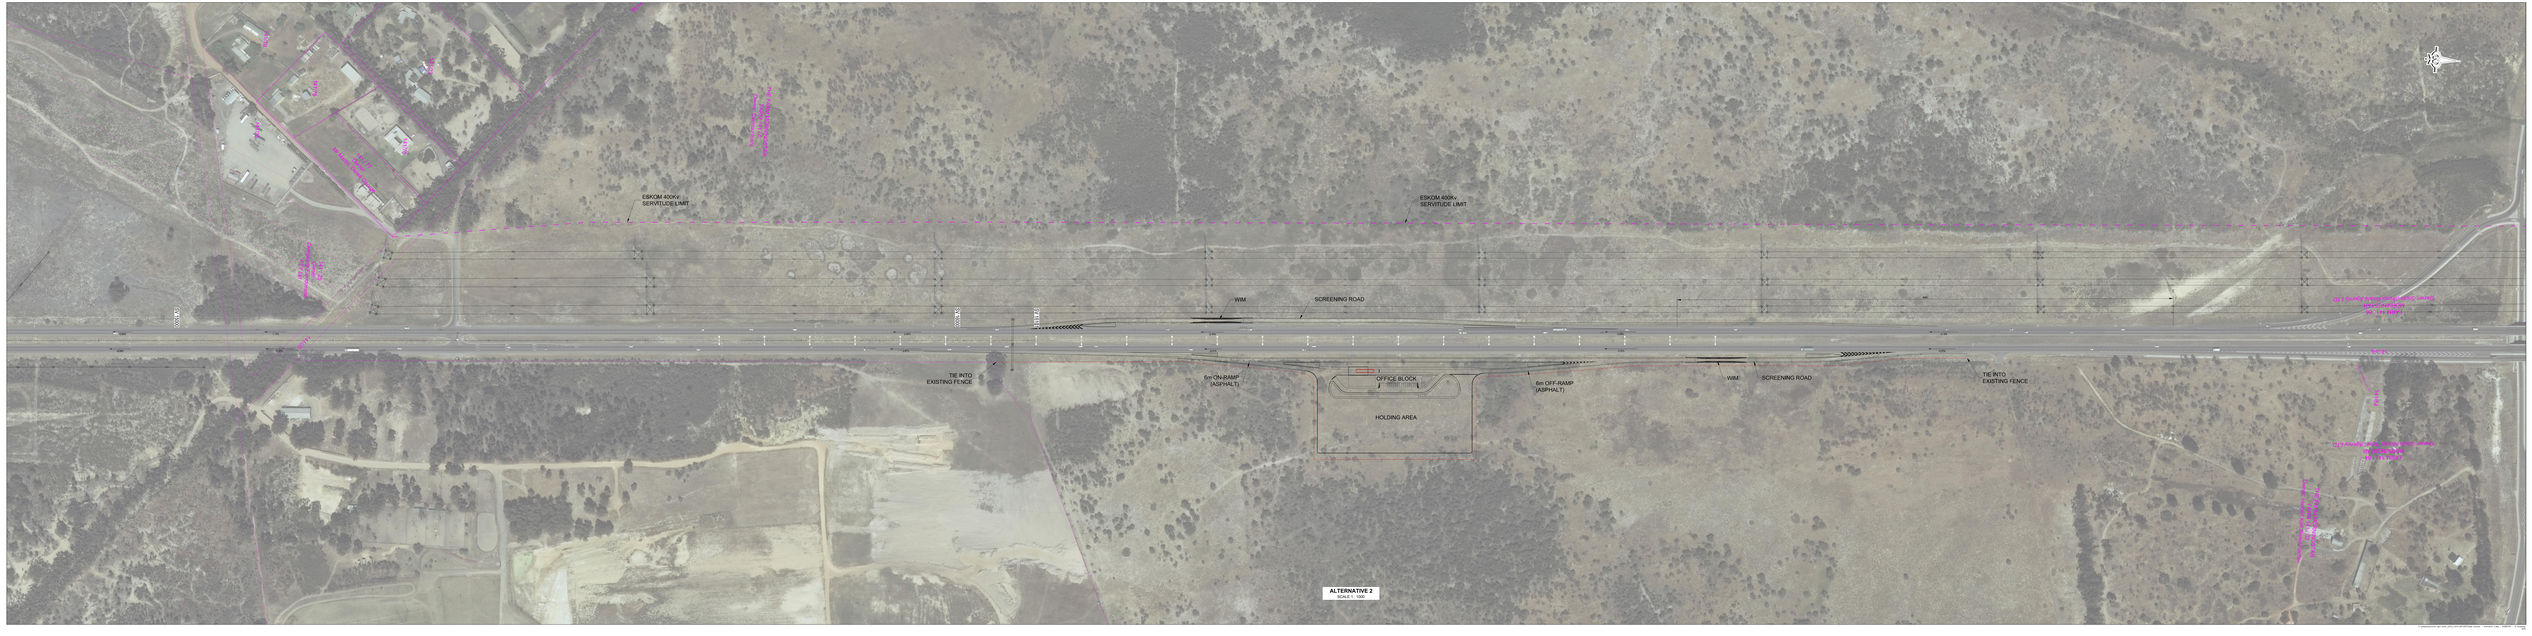
ESKOM 400KV
SERVITUDE LIMIT
ESKOM 400KV
SERVITUDE LIMIT
WIM
SCREENING ROAD
TIE INTO
EXISTING FENCE
6m ON-RAMP
(ASPHALT)
OFFICE BLOCK
HOLDING AREA
6m OFF-RAMP
(ASPHALT)
WIM
SCREENING ROAD
TIE INTO
EXISTING FENCE
ALTERNATIVE 2
SCALE 1: 1000