


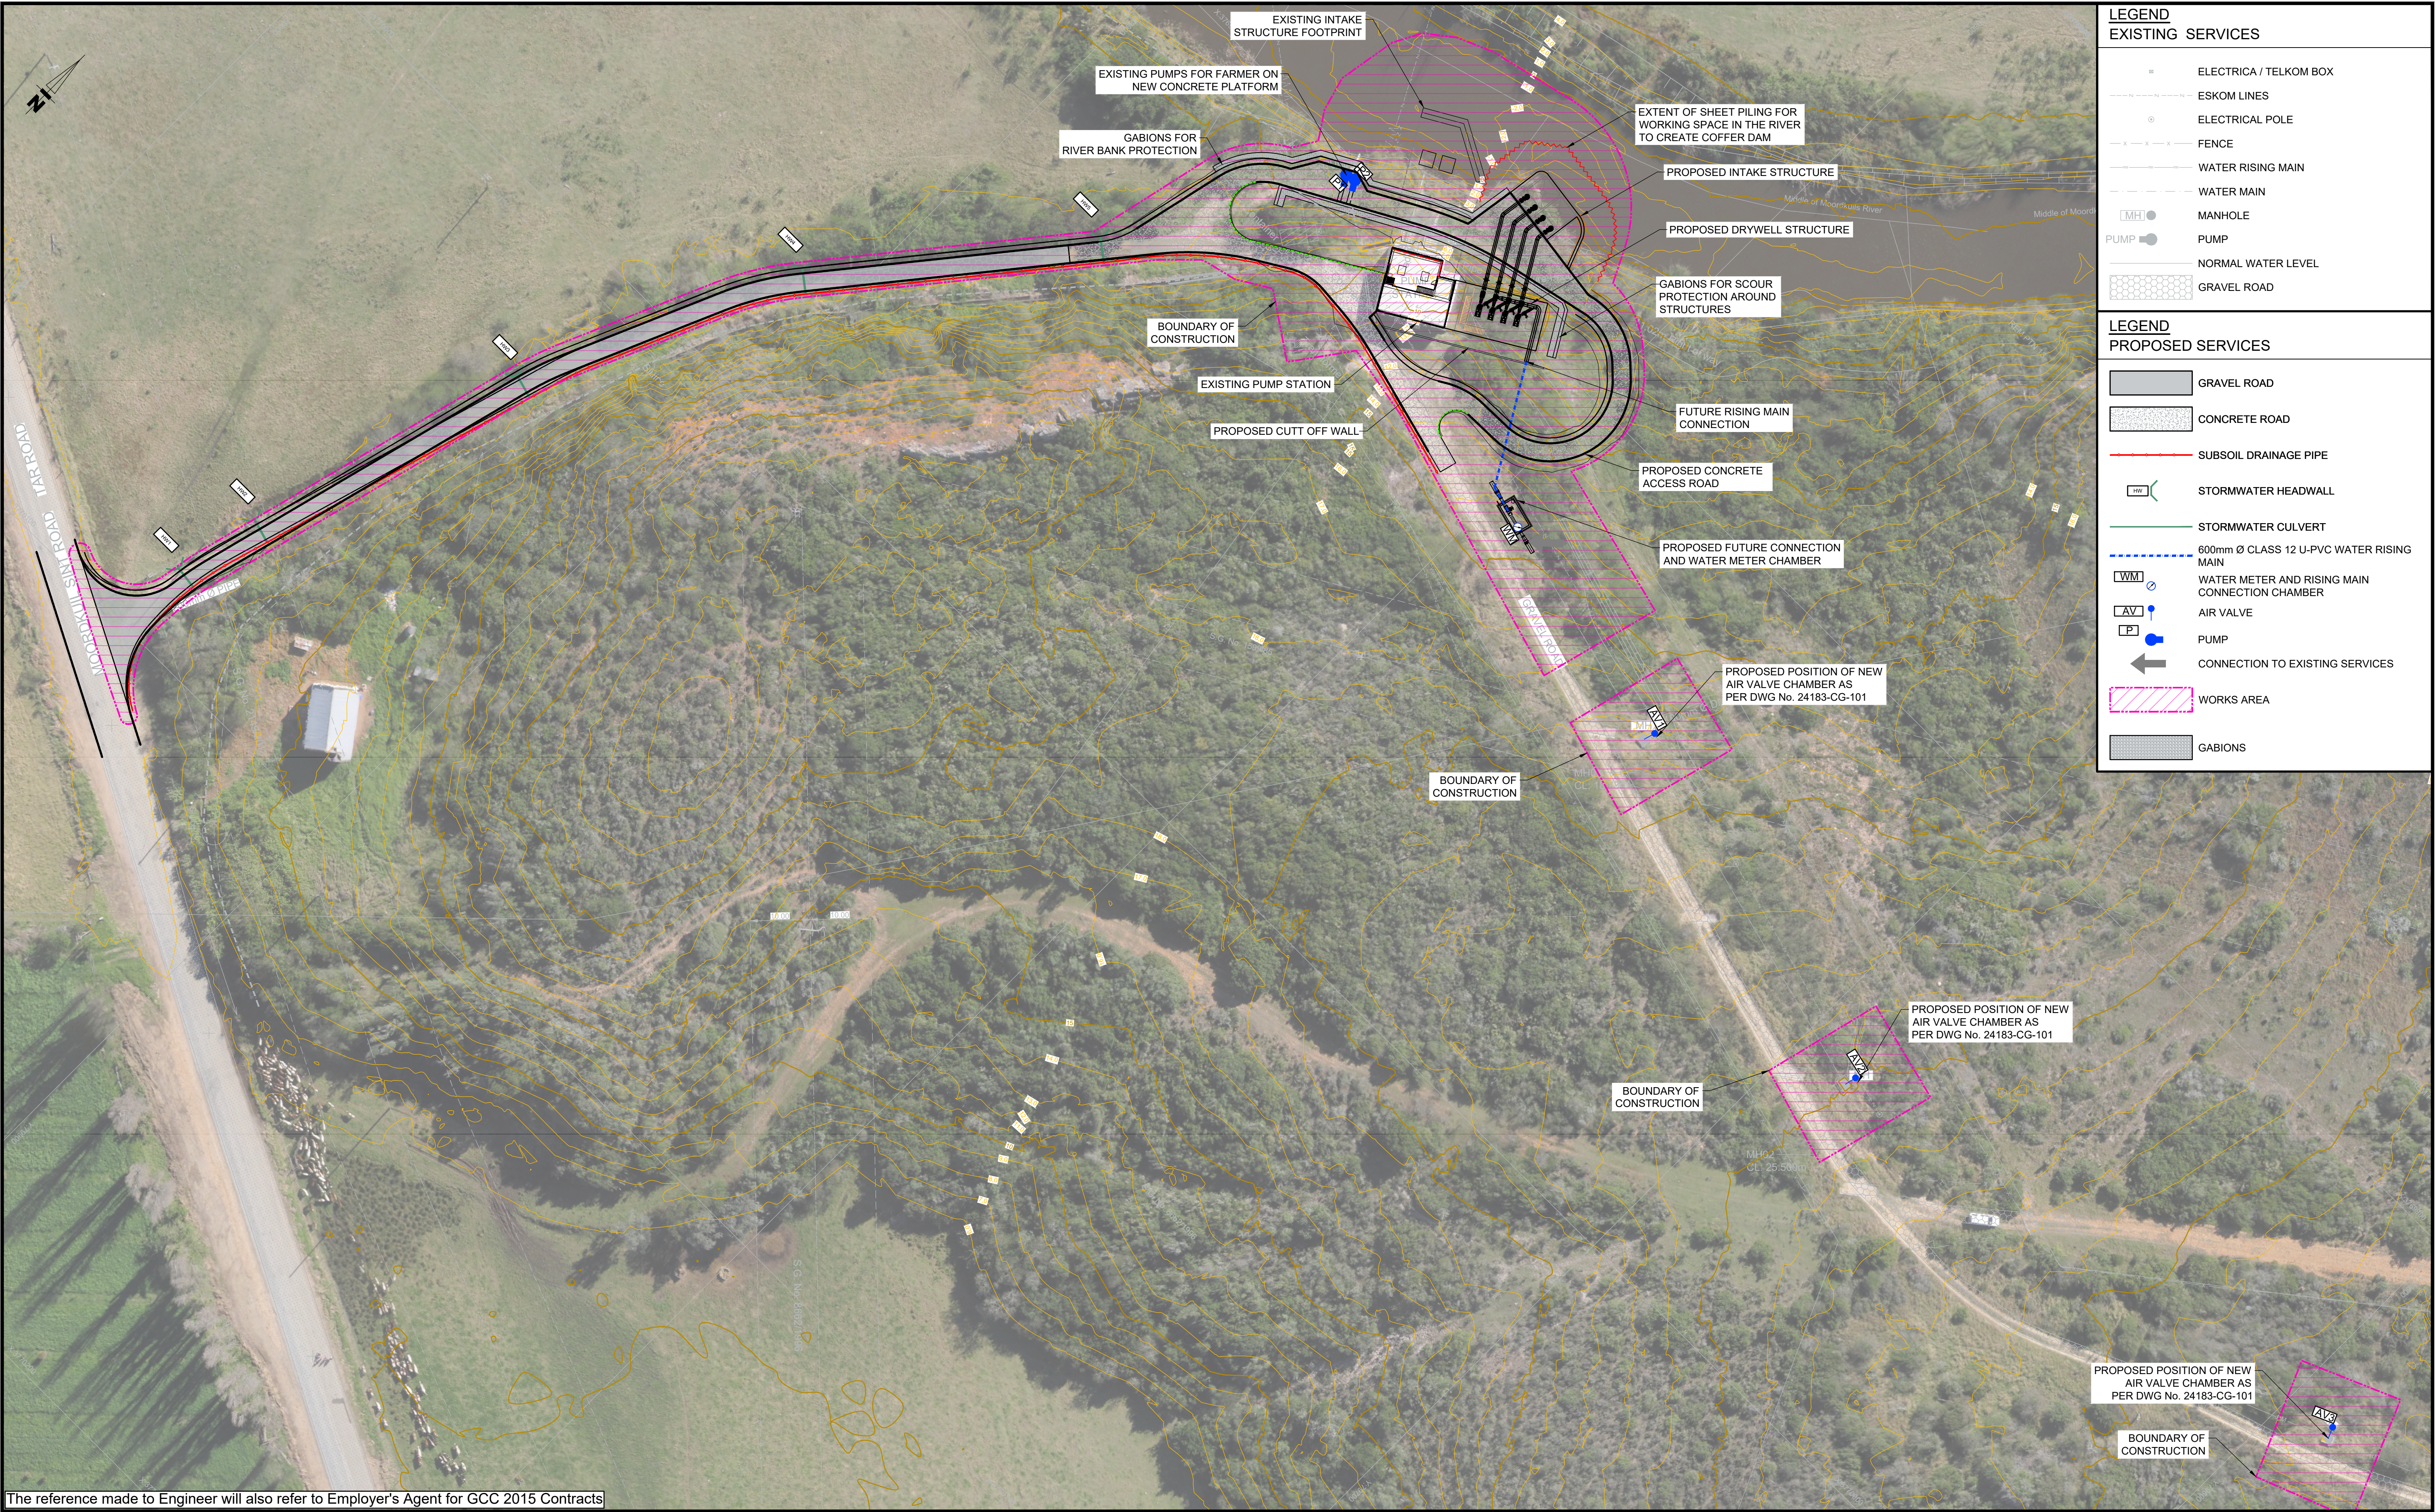

**LEGEND**  
**EXISTING SERVICES**

ELECTRICA / TELKOM BOX

ESKOM LINES

ELECTRICAL POLE

FENCE

WATER RISING MAIN

WATER MAIN

MANHOLE

PUMP

NORMAL WATER LEVEL

GRAVEL ROAD

**LEGEND**  
**PROPOSED SERVICES**

GRAVEL ROAD

CONCRETE ROAD

SUBSOIL DRAINAGE PIPE

STORMWATER HEADWALL

STORMWATER CULVERT

600mm Ø CLASS 12 U-PVC WATER RISING MAIN

WATER METER AND RISING MAIN CONNECTION CHAMBER

AIR VALVE

PUMP

CONNECTION TO EXISTING SERVICES

WORKS AREA

GABIONS

The reference made to Engineer will also refer to Employer's Agent for GCC 2015 Contracts

**SCALEBAR**  
0 15 30  
Meters 1:500

Copyright of this document and/or drawing rests with Lyners, unless otherwise agreed to in writing and no part of this document and/or drawing may be reproduced copied or transmitted in any form or by any means whatsoever to any person without written permission by the copyright holder.  
All dimensions must be verified on site before the works commence. Refer any discrepancies to the Engineer.

|          |    |  |
|----------|----|--|
| DESIGNED | MG |  |
| DRAWN    | ES |  |
| CHECKED  | CD |  |

**CONSULTING ENGINEERS**  
**LYNERS**  
PO Box 4901  
TYGERVALLEY  
7530  
Tel: 021 914 0300/Fax: 021 914 0437  
email: bellville@lyniers.co.za

**APPROVED**  
ENGINEERS: \_\_\_\_\_  
DATE: 2025-10-14

**APPROVED**  
CLIENT: \_\_\_\_\_  
DATE: \_\_\_\_\_

**CLIENT**  
**Mossel Bay**  
MUNICIPALITY

**PROJECT**  
MOORDKUIL  
RAW WATER INTAKE AND PUMPING STATION

**TITLE**  
COMBINED SERVICES LAYOUT

**SCALE** on A1  
1:500

**SHEET**  
1 OF 1

**CONTRACT No.**  
24183CG


**PROJECT No.**  
24183CG

**DRAWING No.**  
24183-CG-010-01

**REV**  
A

**COORDINATE SYSTEM:** WGS84 / Lc23



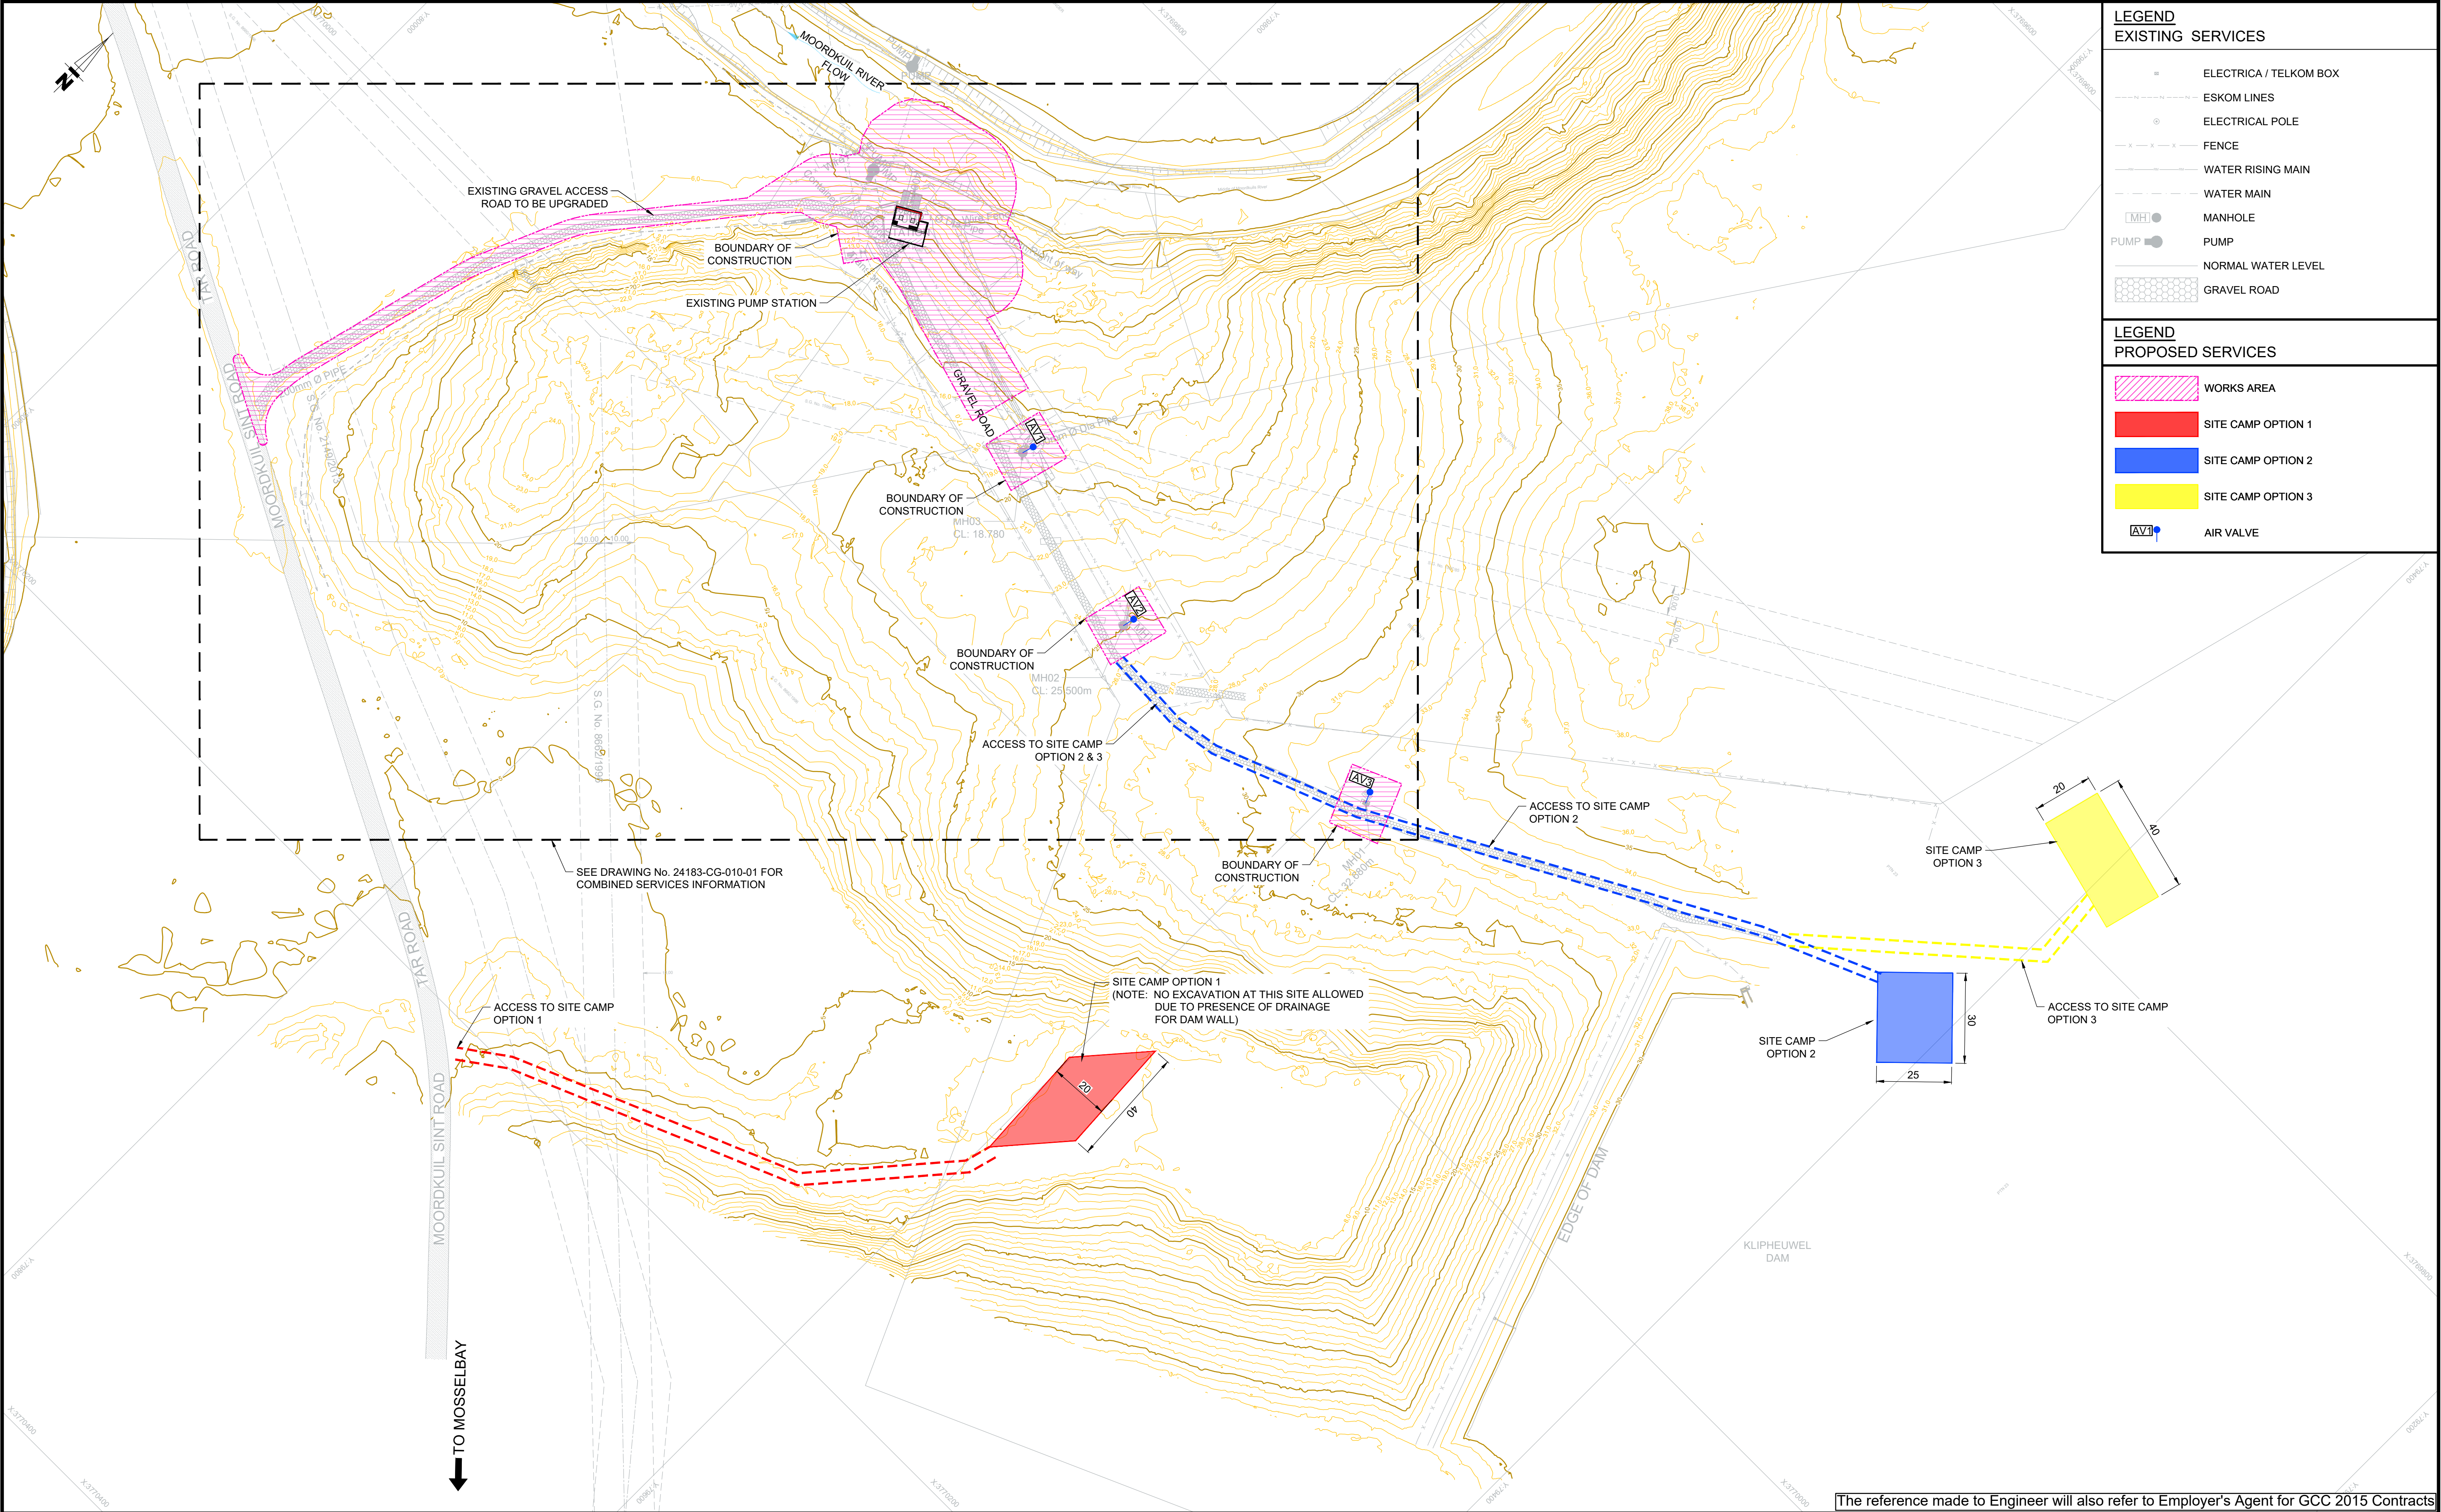

**LEGEND**  
**EXISTING SERVICES**

ELECTRICA / TELKOM BOX

ESKOM LINES

ELECTRICAL POLE

FENCE

WATER RISING MAIN

WATER MAIN

MANHOLE

PUMP

NORMAL WATER LEVEL

GRAVEL ROAD

**LEGEND**  
**PROPOSED SERVICES**WORKS AREASITE CAMP OPTION 1SITE CAMP OPTION 2SITE CAMP OPTION 3AIR VALVE

SCALEBAR

03060

Meters1:1000

Copyright of this document and/or drawing rests with Lyners, unless otherwise agreed to in writing and no part of this document and/or drawing may be reproduced copied or transmitted in any form or by any means whatsoever to any person without written permission by the copyright holder.

All dimensions must be verified on site before the works commence. Refer any discrepancies to the Engineer.

|           |                        |          |        |      |
|-----------|------------------------|----------|--------|------|
| B         | MINOR AMENDMENTS       | 25-10-14 | ES     | CD   |
| A         | ISSUED FOR INFORMATION | 25-08-26 | MG     | CD   |
| REV       | DESCRIPTION            | DATE     | REV BY | CHKD |
| REVISIONS |                        |          |        |      |

DESIGNEDMG

DRAWNMG

CHECKEDCD

CONSULTING ENGINEERS

**LYNERS**

PO Box 4901  
TYGERVALLEY  
7530

Tel: 021 914 0300/Fax: 021 914 0437  
email: bellville@lyners.co.za

APPROVED

ENGINEERS: \_\_\_\_\_

DATE: 2025-10-14

APPROVED

CLIENT: \_\_\_\_\_

DATE: \_\_\_\_\_

CLIENT

Mossel Bay  
MUNICIPALITY

PROJECT

MOORDKUIL  
RAW WATER INTAKE AND PUMPING STATION

TITLE

WORKING AREA AND SITE CAMP OPTIONS

SCALE on A1  
1:1000

SHEET  
1 OF 1

CONTRACT No.

PROJECT No.

24183GC

DRAWING No.

REV

24183-CG-001-02

B

COORDINATE SYSTEM: WGS84 / Lo23

Iso full bleed at (841.00 x 594.00 mm)

Lyners\_AutoCAD.ctb

2025-10-14

U:\WERKE\2400\24183 CG - MOORDKUIL PUMP STATION UPGRADE - MOSSel BAY\DRAWINGS\1.2 ACTIVE\LATEST\24183-CG-001-02 (WORKING AREA AND SITE CAMP OPTIONS).DWG