


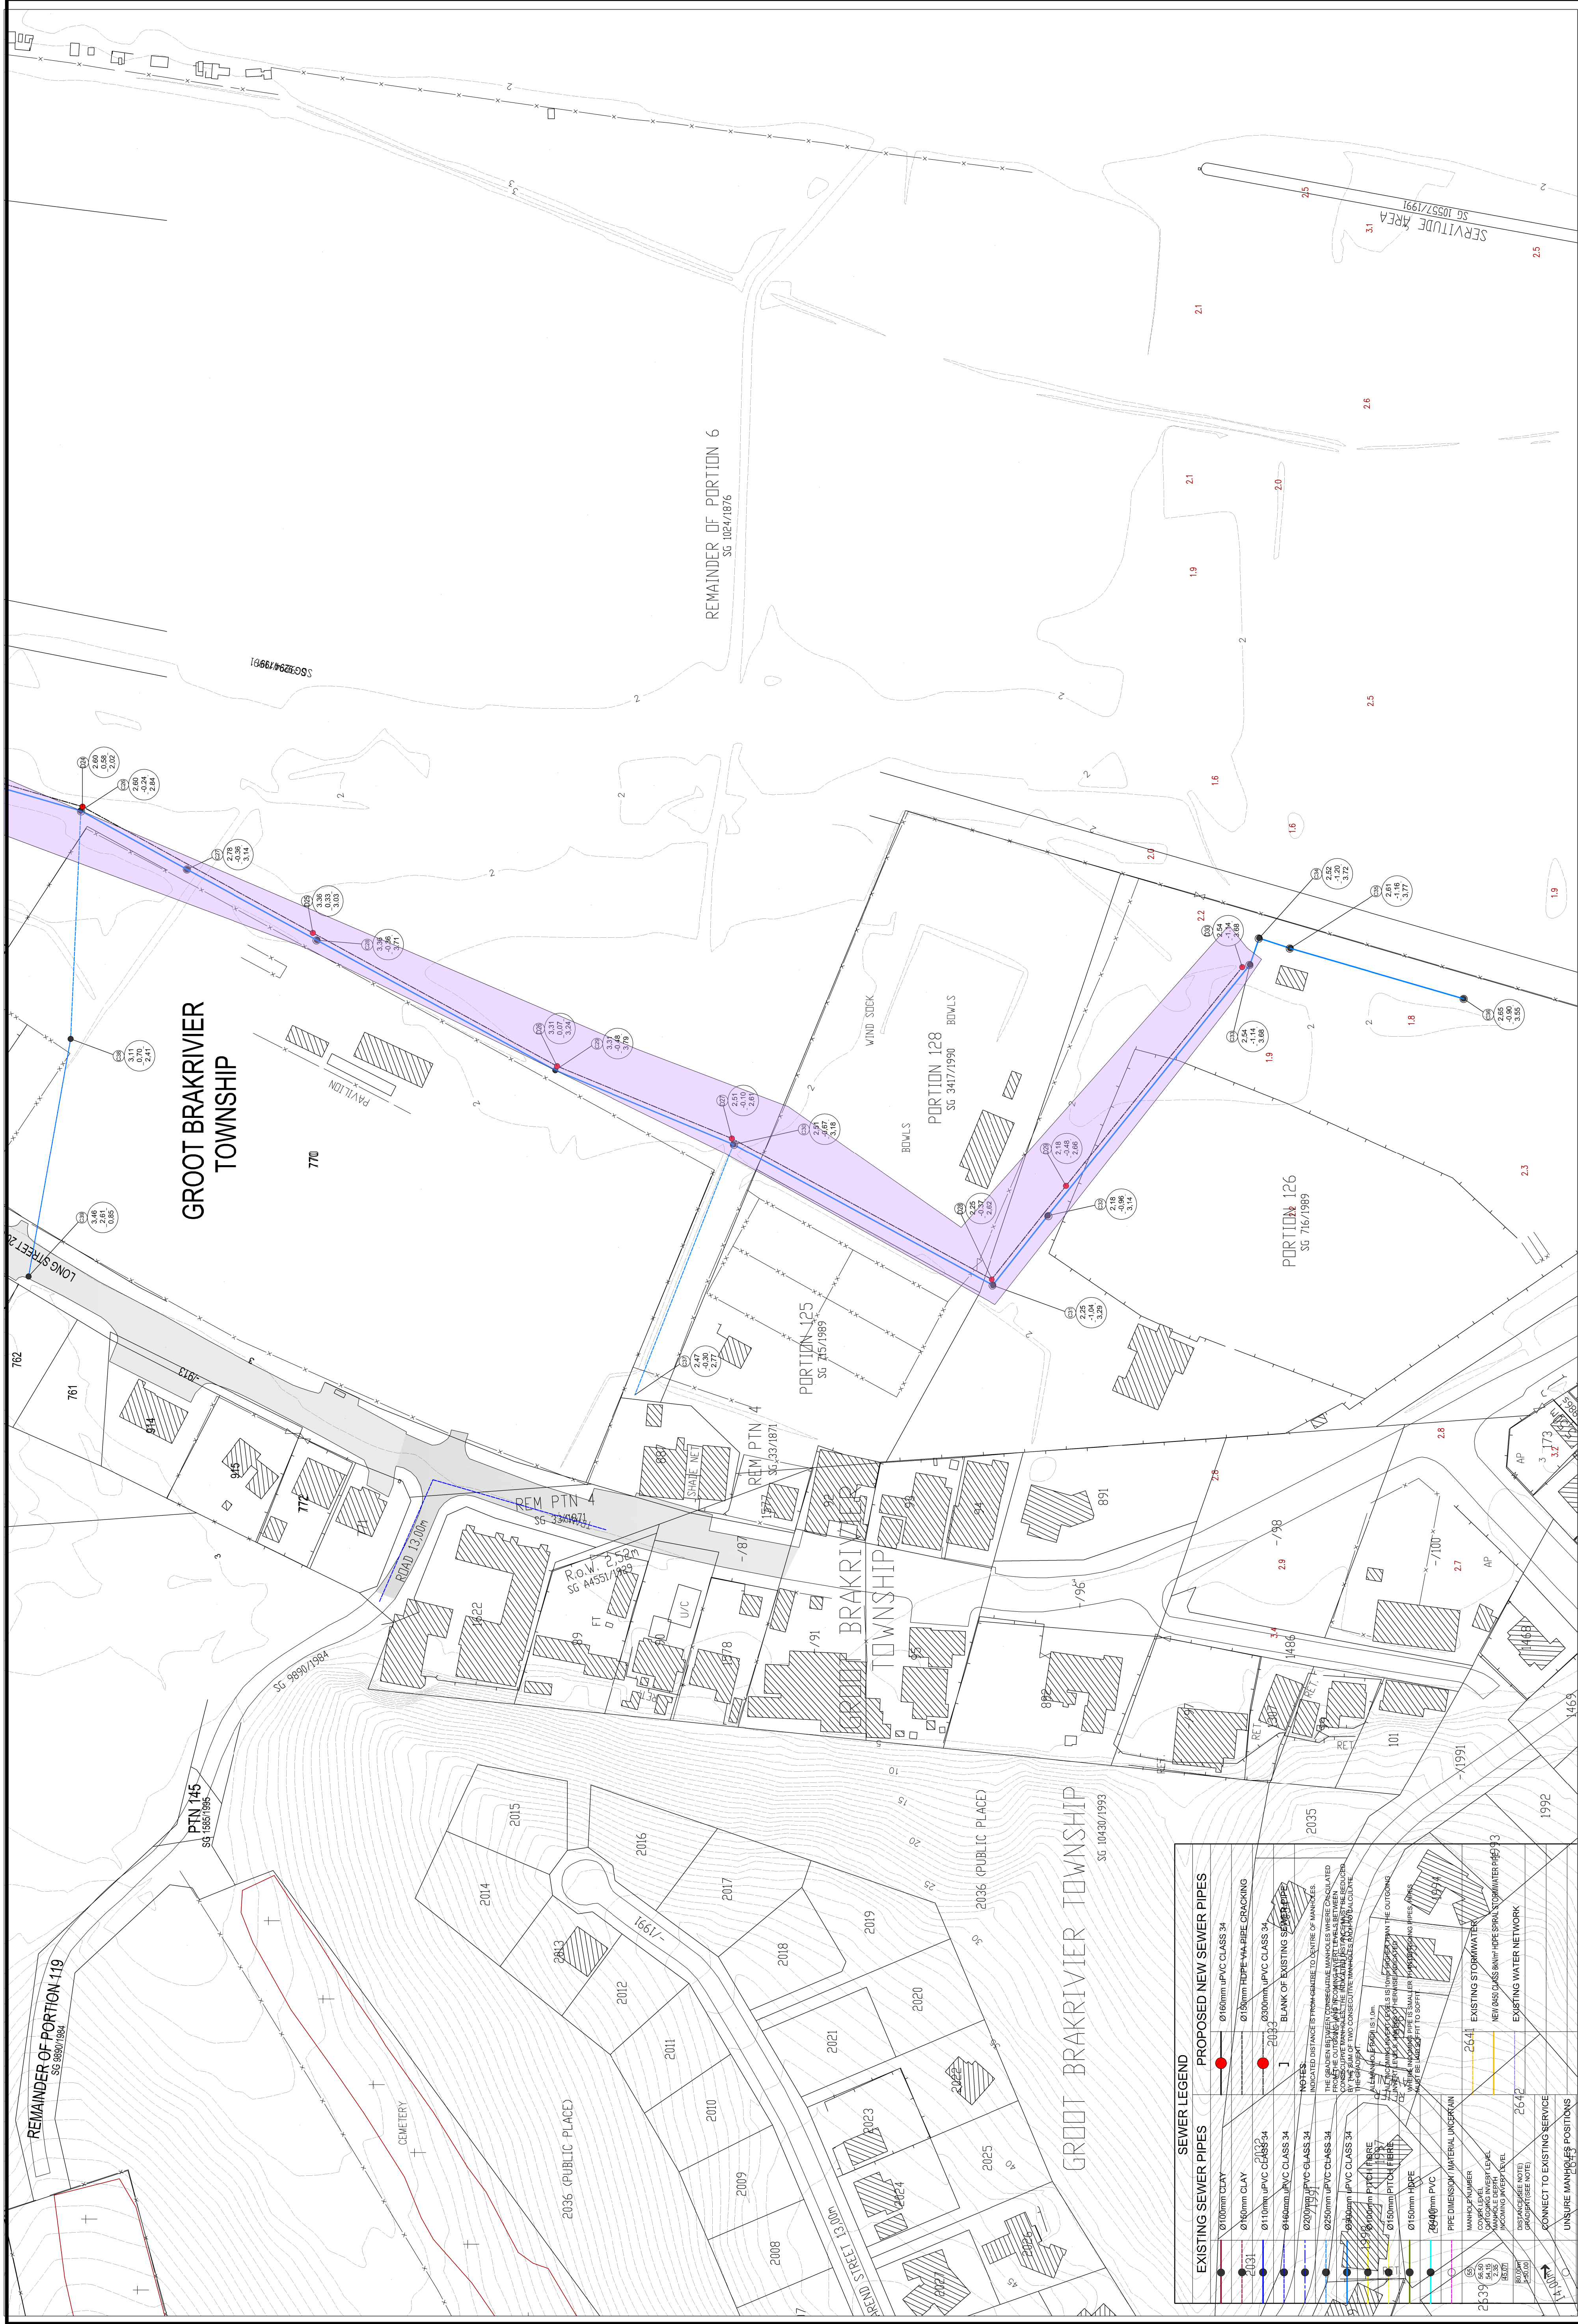

0 10 25 50 OORSCHEID SKAAL IN mm ORIGINAL SCALE IN mm		 POSBUS P.O BOX 1247 HARTENBOS 6520 Cobus Louw Pr. Eng. Professional Engineer TEL: (044) 692 0441 FAX: 086 6192 839 e-mail: admin@dciconsult.co.za		Ontwerp-Designed J.L.L. Geteken-Drawn D.J.L. Nagesien-Checked		P. Ing. Pr. Eng.  Raai-gewende Ingenieur/Consulting Engineer Datum-Date: 2025-06-09		 Mossel Bay MUNICIPALITY Klient-Client		Projek-Project GREENHAVEN, GROOT BRAKRVIER, UPGRADING OF SEWER LINES PHASE 3		Plan beskrywing - Plan description SEWER UPGRADE PLAN 4		Skaal-Scale 1:1 000 Tekening Nr.-Drawing No. M 1621-4		Datum-Date JUNE 2025	
Wysig Interf. Datum Date		Beskrywing-Description															

